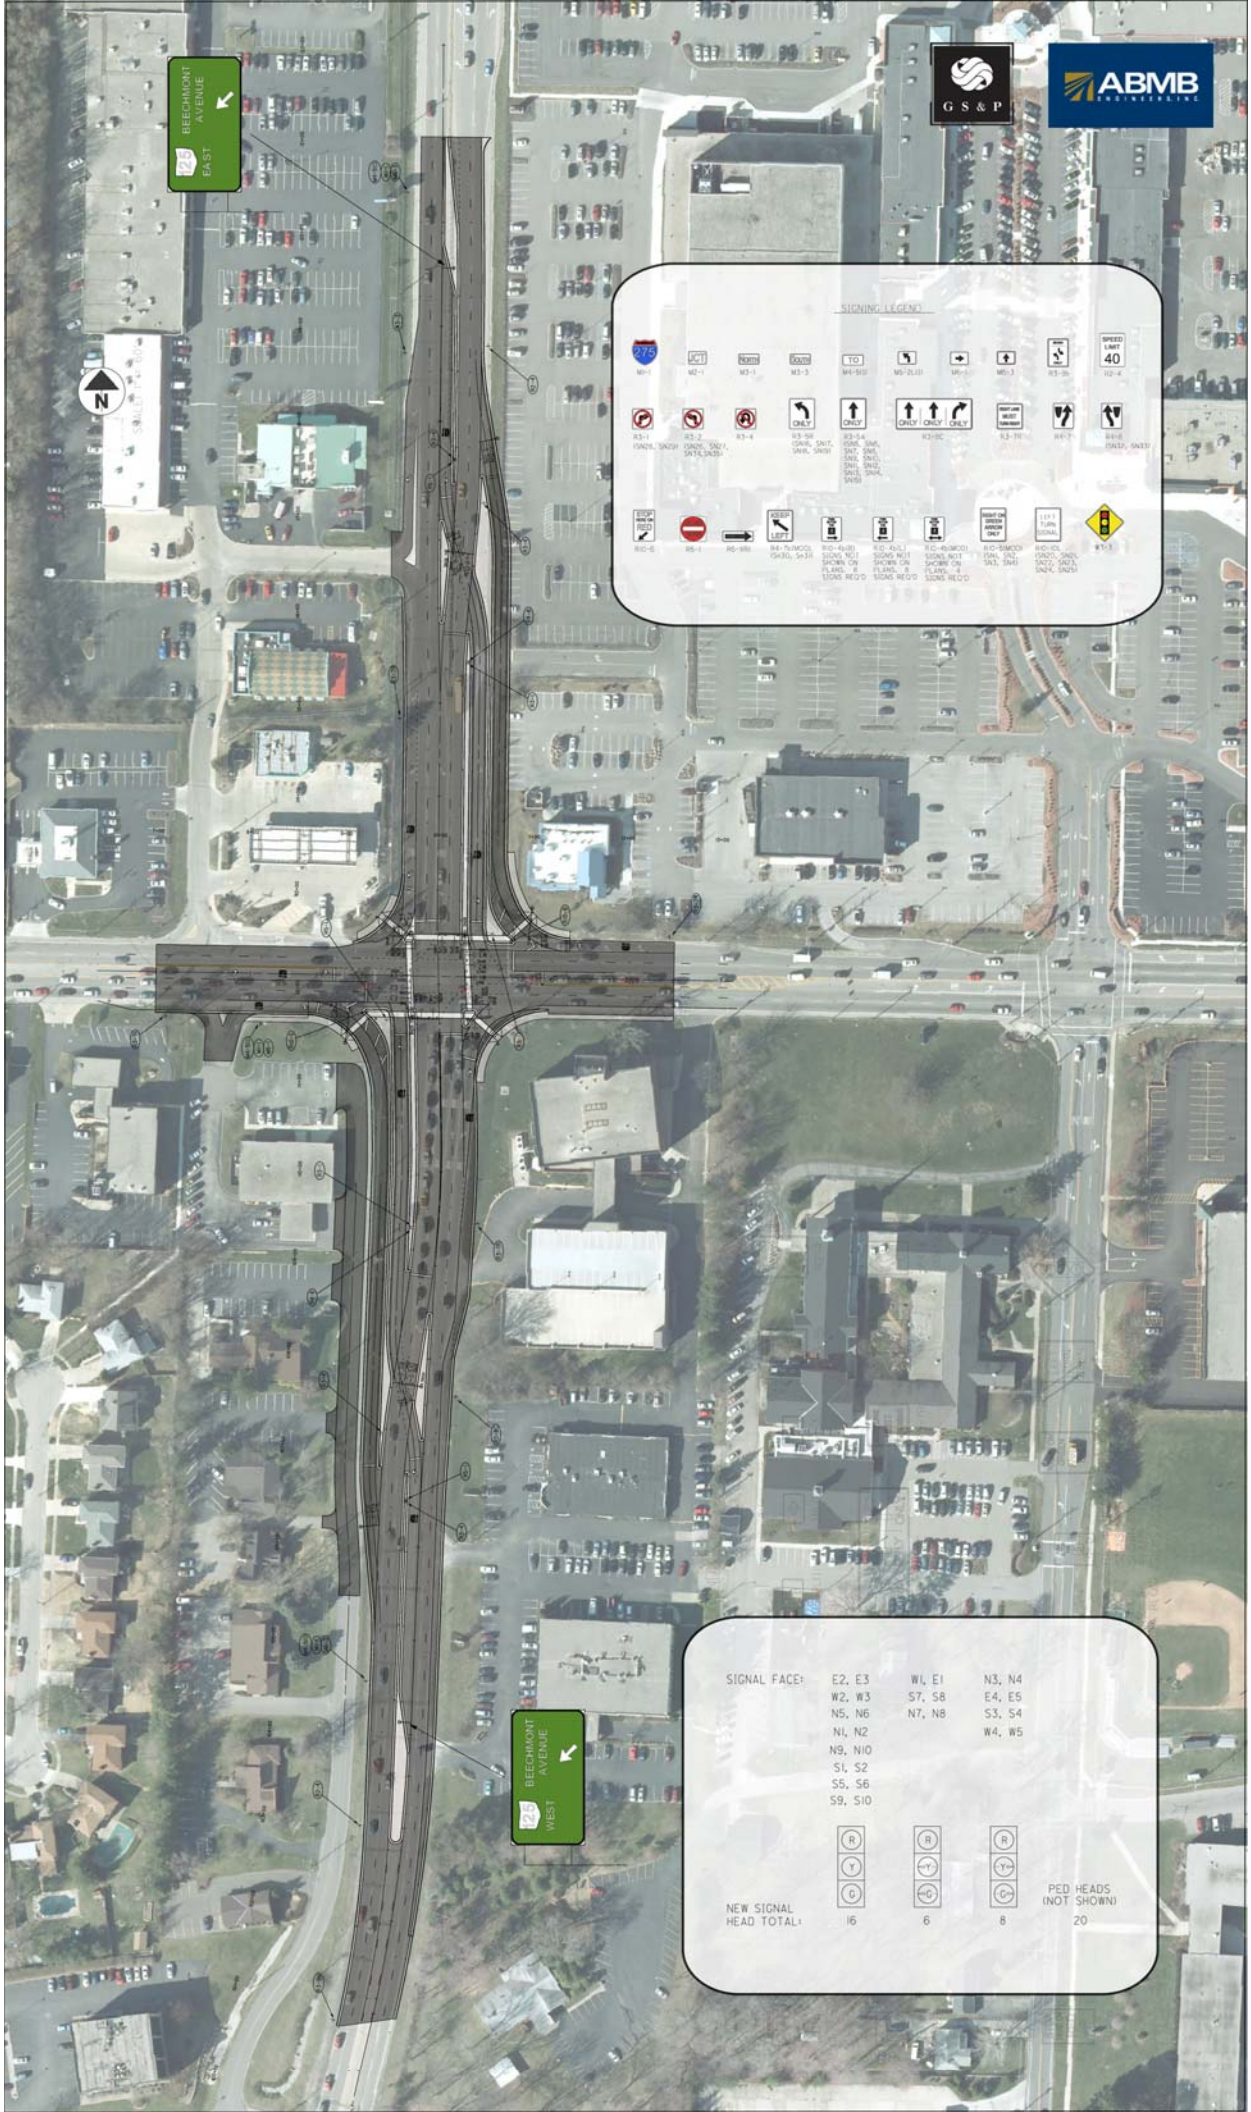
BEECHMONT AVENUE
EAST
BEECHMONT AVENUE
WEST
N
G S & P
ABMB
ENGINEERING
SIGNING LEGEND
SIGNAL FACE:
E2, E3
W2, W3
N5, N6
N1, N2
N9, N10
S1, S2
S5, S6
S9, S10
W1, E1
S7, S8
N7, N8
N3, N4
E4, E5
S3, S4
W4, W5
NEW SIGNAL HEAD TOTAL:
16
6
8
PED HEADS (NOT SHOWN)
20