
CONCEPT PLAN 1

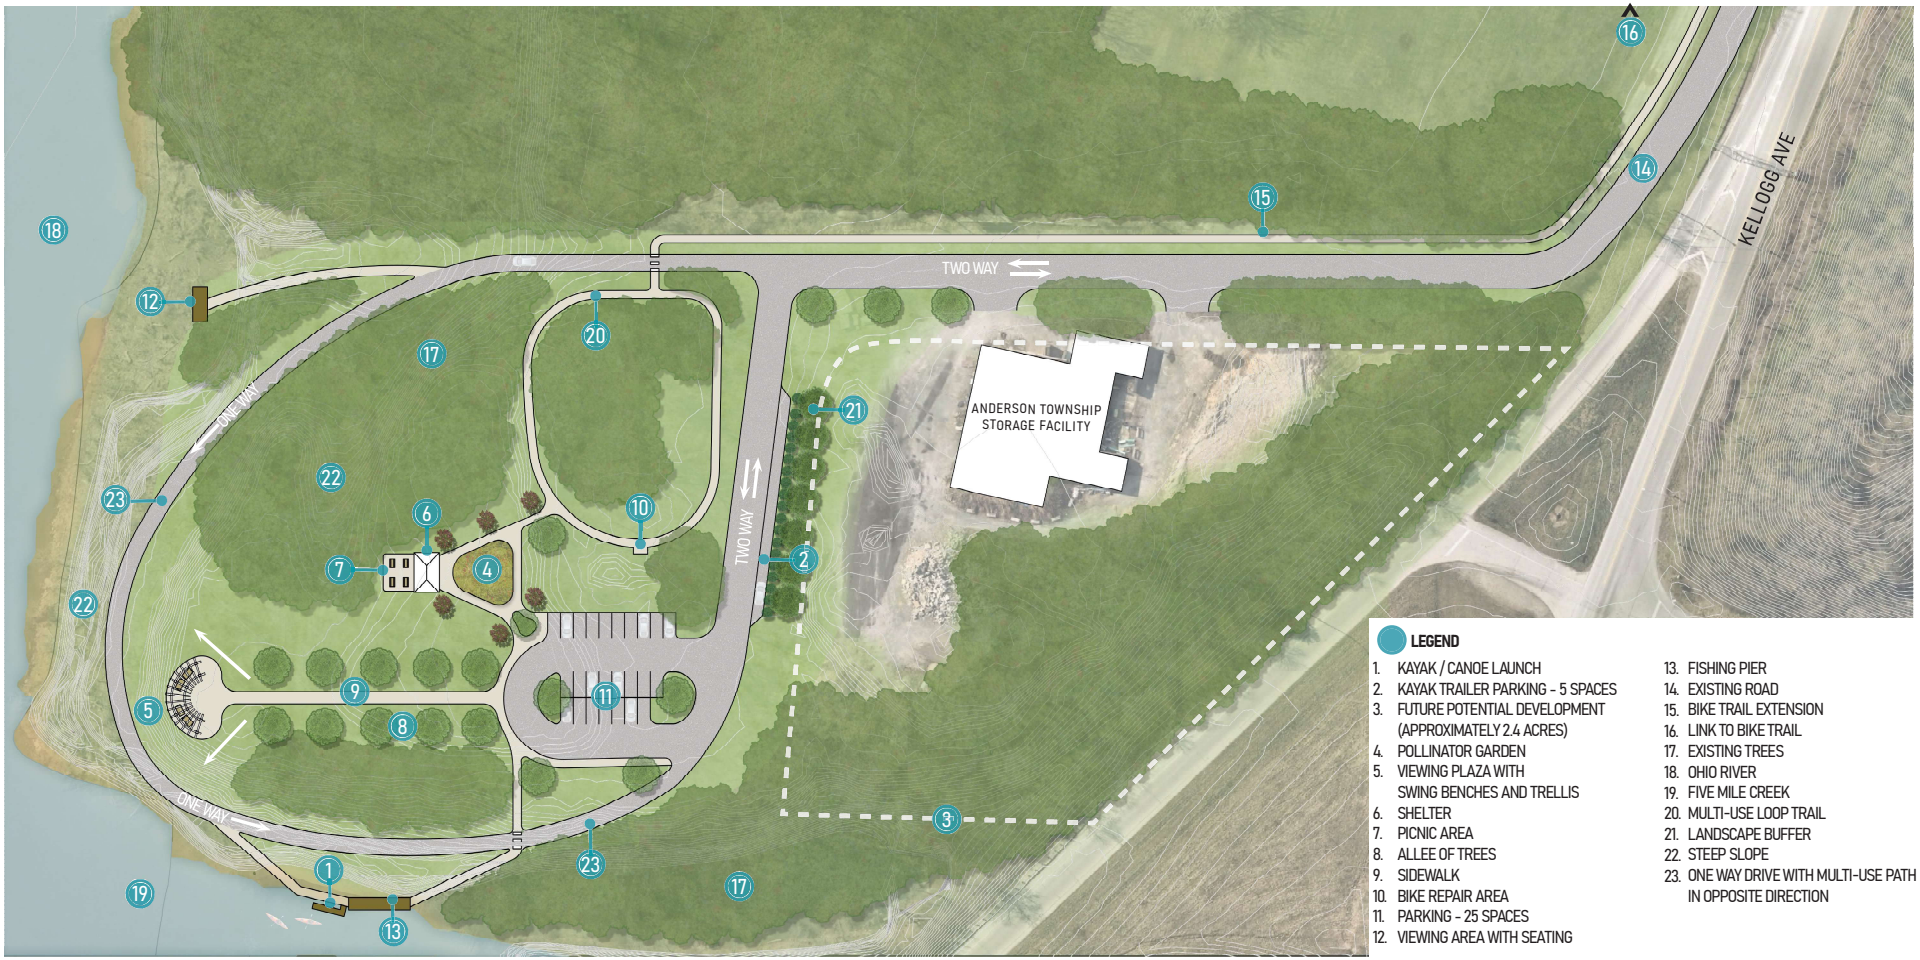

LEGEND

1. KAYAK / CANOE LAUNCH
2. KAYAK TRAILER PARKING - 5 SPACES
3. FUTURE POTENTIAL DEVELOPMENT (APPROXIMATELY 2.4 ACRES)
4. POLLINATOR GARDEN
5. VIEWING PLAZA WITH SWING BENCHES AND TRELLIS
6. SHELTER
7. PICNIC AREA
8. ALLEE OF TREES
9. SIDEWALK
10. BIKE REPAIR AREA
11. PARKING - 25 SPACES
12. VIEWING AREA WITH SEATING
13. FISHING PIER
14. EXISTING ROAD
15. BIKE TRAIL EXTENSION
16. LINK TO BIKE TRAIL
17. EXISTING TREES
18. OHIO RIVER
19. FIVE MILE CREEK
20. MULTI-USE LOOP TRAIL
21. LANDSCAPE BUFFER
22. STEEP SLOPE
23. ONE WAY DRIVE WITH MULTI-USE PATH IN OPPOSITE DIRECTION


DISCLAIMER

THE BOAT LAUNCH SHOWN IS A POTENTIAL LOCATION ONLY. FURTHER SURVEY WORK IS NEEDED TO DETERMINE IF THE RIVERBANK CONDITIONS ARE SUITABLE FOR A SAFE AND ACCESSIBLE BOAT LAUNCH.

0' 20' 40' 80'

SCALE : 1" = 40'

CONCEPT PLAN 2

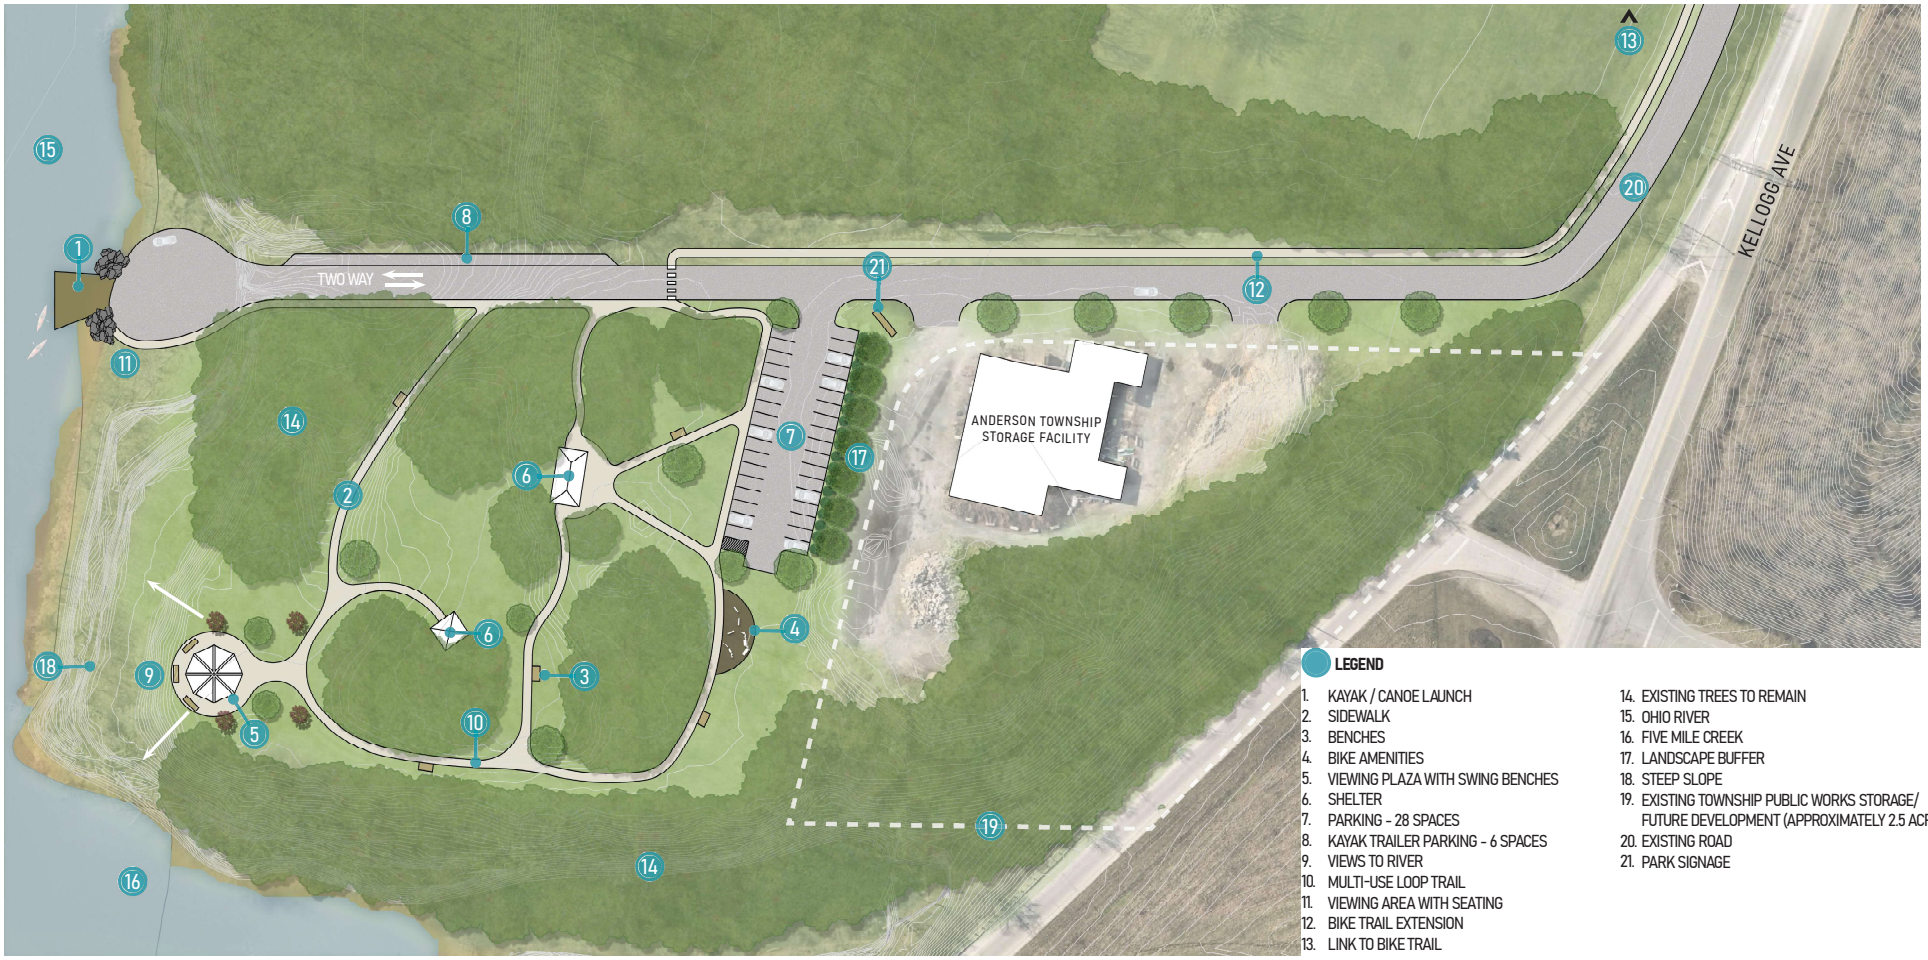

LEGEND

1. KAYAK / CANOE LAUNCH
2. SIDEWALK
3. BENCHES
4. BIKE AMENITIES
5. VIEWING PLAZA WITH SWING BENCHES
6. SHELTER
7. PARKING - 28 SPACES
8. KAYAK TRAILER PARKING - 6 SPACES
9. VIEWS TO RIVER
10. MULTI-USE LOOP TRAIL
11. VIEWING AREA WITH SEATING
12. BIKE TRAIL EXTENSION
13. LINK TO BIKE TRAIL
14. EXISTING TREES TO REMAIN
15. OHIO RIVER
16. FIVE MILE CREEK
17. LANDSCAPE BUFFER
18. STEEP SLOPE
19. EXISTING TOWNSHIP PUBLIC WORKS STORAGE/ FUTURE DEVELOPMENT (APPROXIMATELY 2.5 ACRES)
20. EXISTING ROAD
21. PARK SIGNAGE

DISCLAIMER
THE BOAT LAUNCH SHOWN IS A POTENTIAL LOCATION ONLY. FURTHER SURVEY WORK IS NEEDED TO DETERMINE IF THE RIVERBANK CONDITIONS ARE SUITABLE FOR A SAFE AND ACCESSIBLE BOAT LAUNCH.

0' 20' 40' 80'

SCALE : 1" = 40'