INSPIRED PEOPLE ▲ CREATIVE DESIGN ▲ TRANSFORMING COMMUNITIES

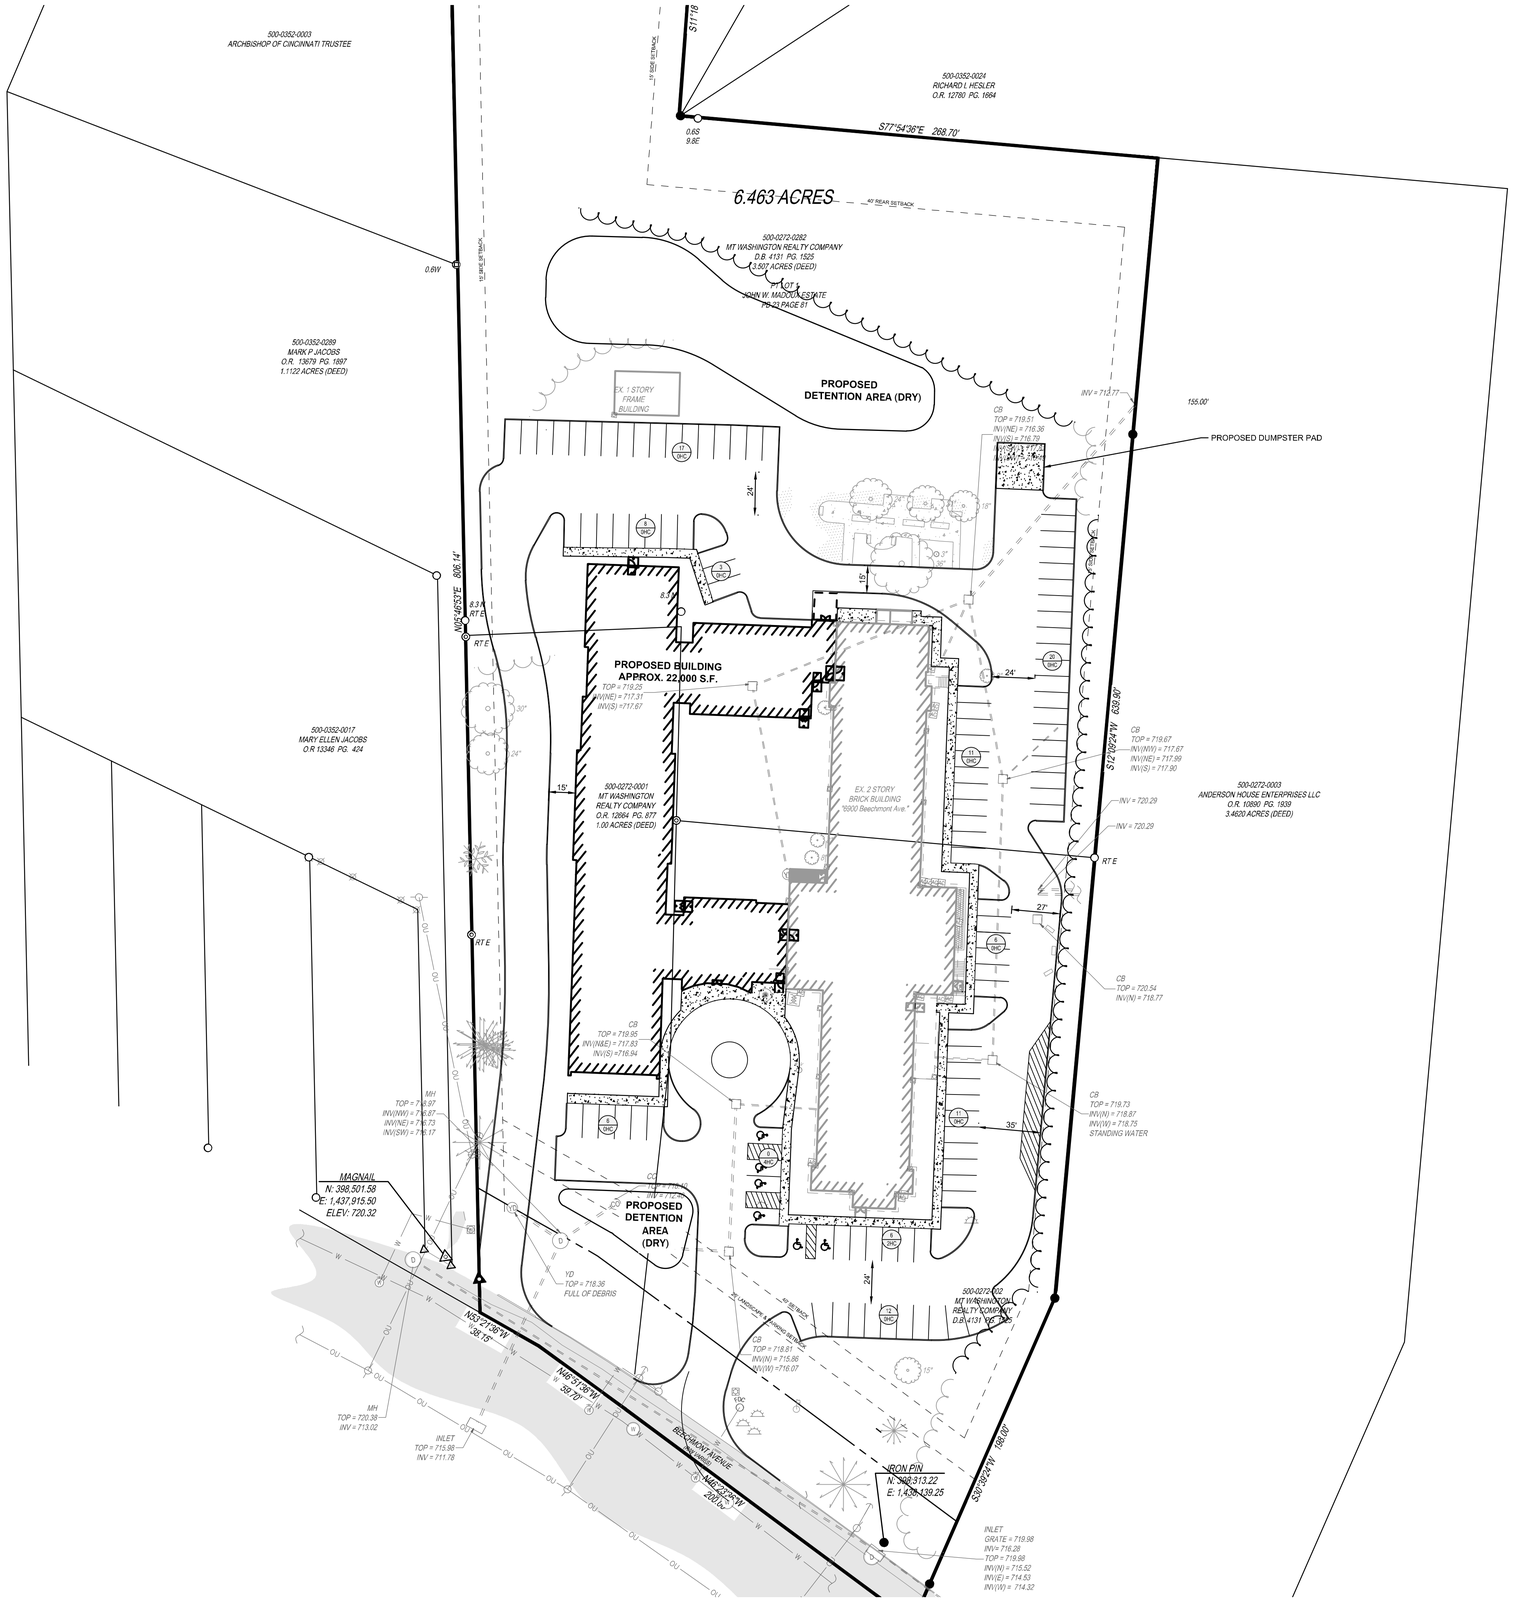

NOTE :
UNDERGROUND UTILITIES ARE PLOTTED FROM A COMPILATION OF AVAILABLE RECORD INFORMATION AND SURFACE INDICATIONS OF UNDERGROUND STRUCTURES AND MAY NOT BE INCLUSIVE. PRECISE LOCATIONS AND THE EXISTENCE OR NON EXISTENCE OF UNDERGROUND UTILITIES CANNOT BE VERIFIED. PLEASE NOTIFY THE OHIO UTILITY PROTECTION SERVICE AT 1-800-362-2764 BEFORE ANY PERIOD OF EXCAVATION OR CONSTRUCTION ACTIVITY.

OHIO Utilities Protection SERVICE
811 or 1-800-362-2764
Call Before You Dig

THE KLEINGERS GROUP
CIVIL ENGINEERING
SURVEYING
LANDSCAPE ARCHITECTURE
www.kleingers.com
6305 Centre Park Dr.
West Chester, OH 45069
513.779.7851

SEAL:

NO.	DATE	DESCRIPTION

MT.WASHINGTON CARE

ANDERSON TOWNSHIP
HAMILTON COUNTY, OHIO

PROJECT NO: 180378.001

DATE:

SCALE: 1" = 40'
0 20 40 80

SHEET NAME:

CONCEPT PLAN (10-19-2018)

SHEET NO.

1 OF 1